


BALCONY  
BELOW

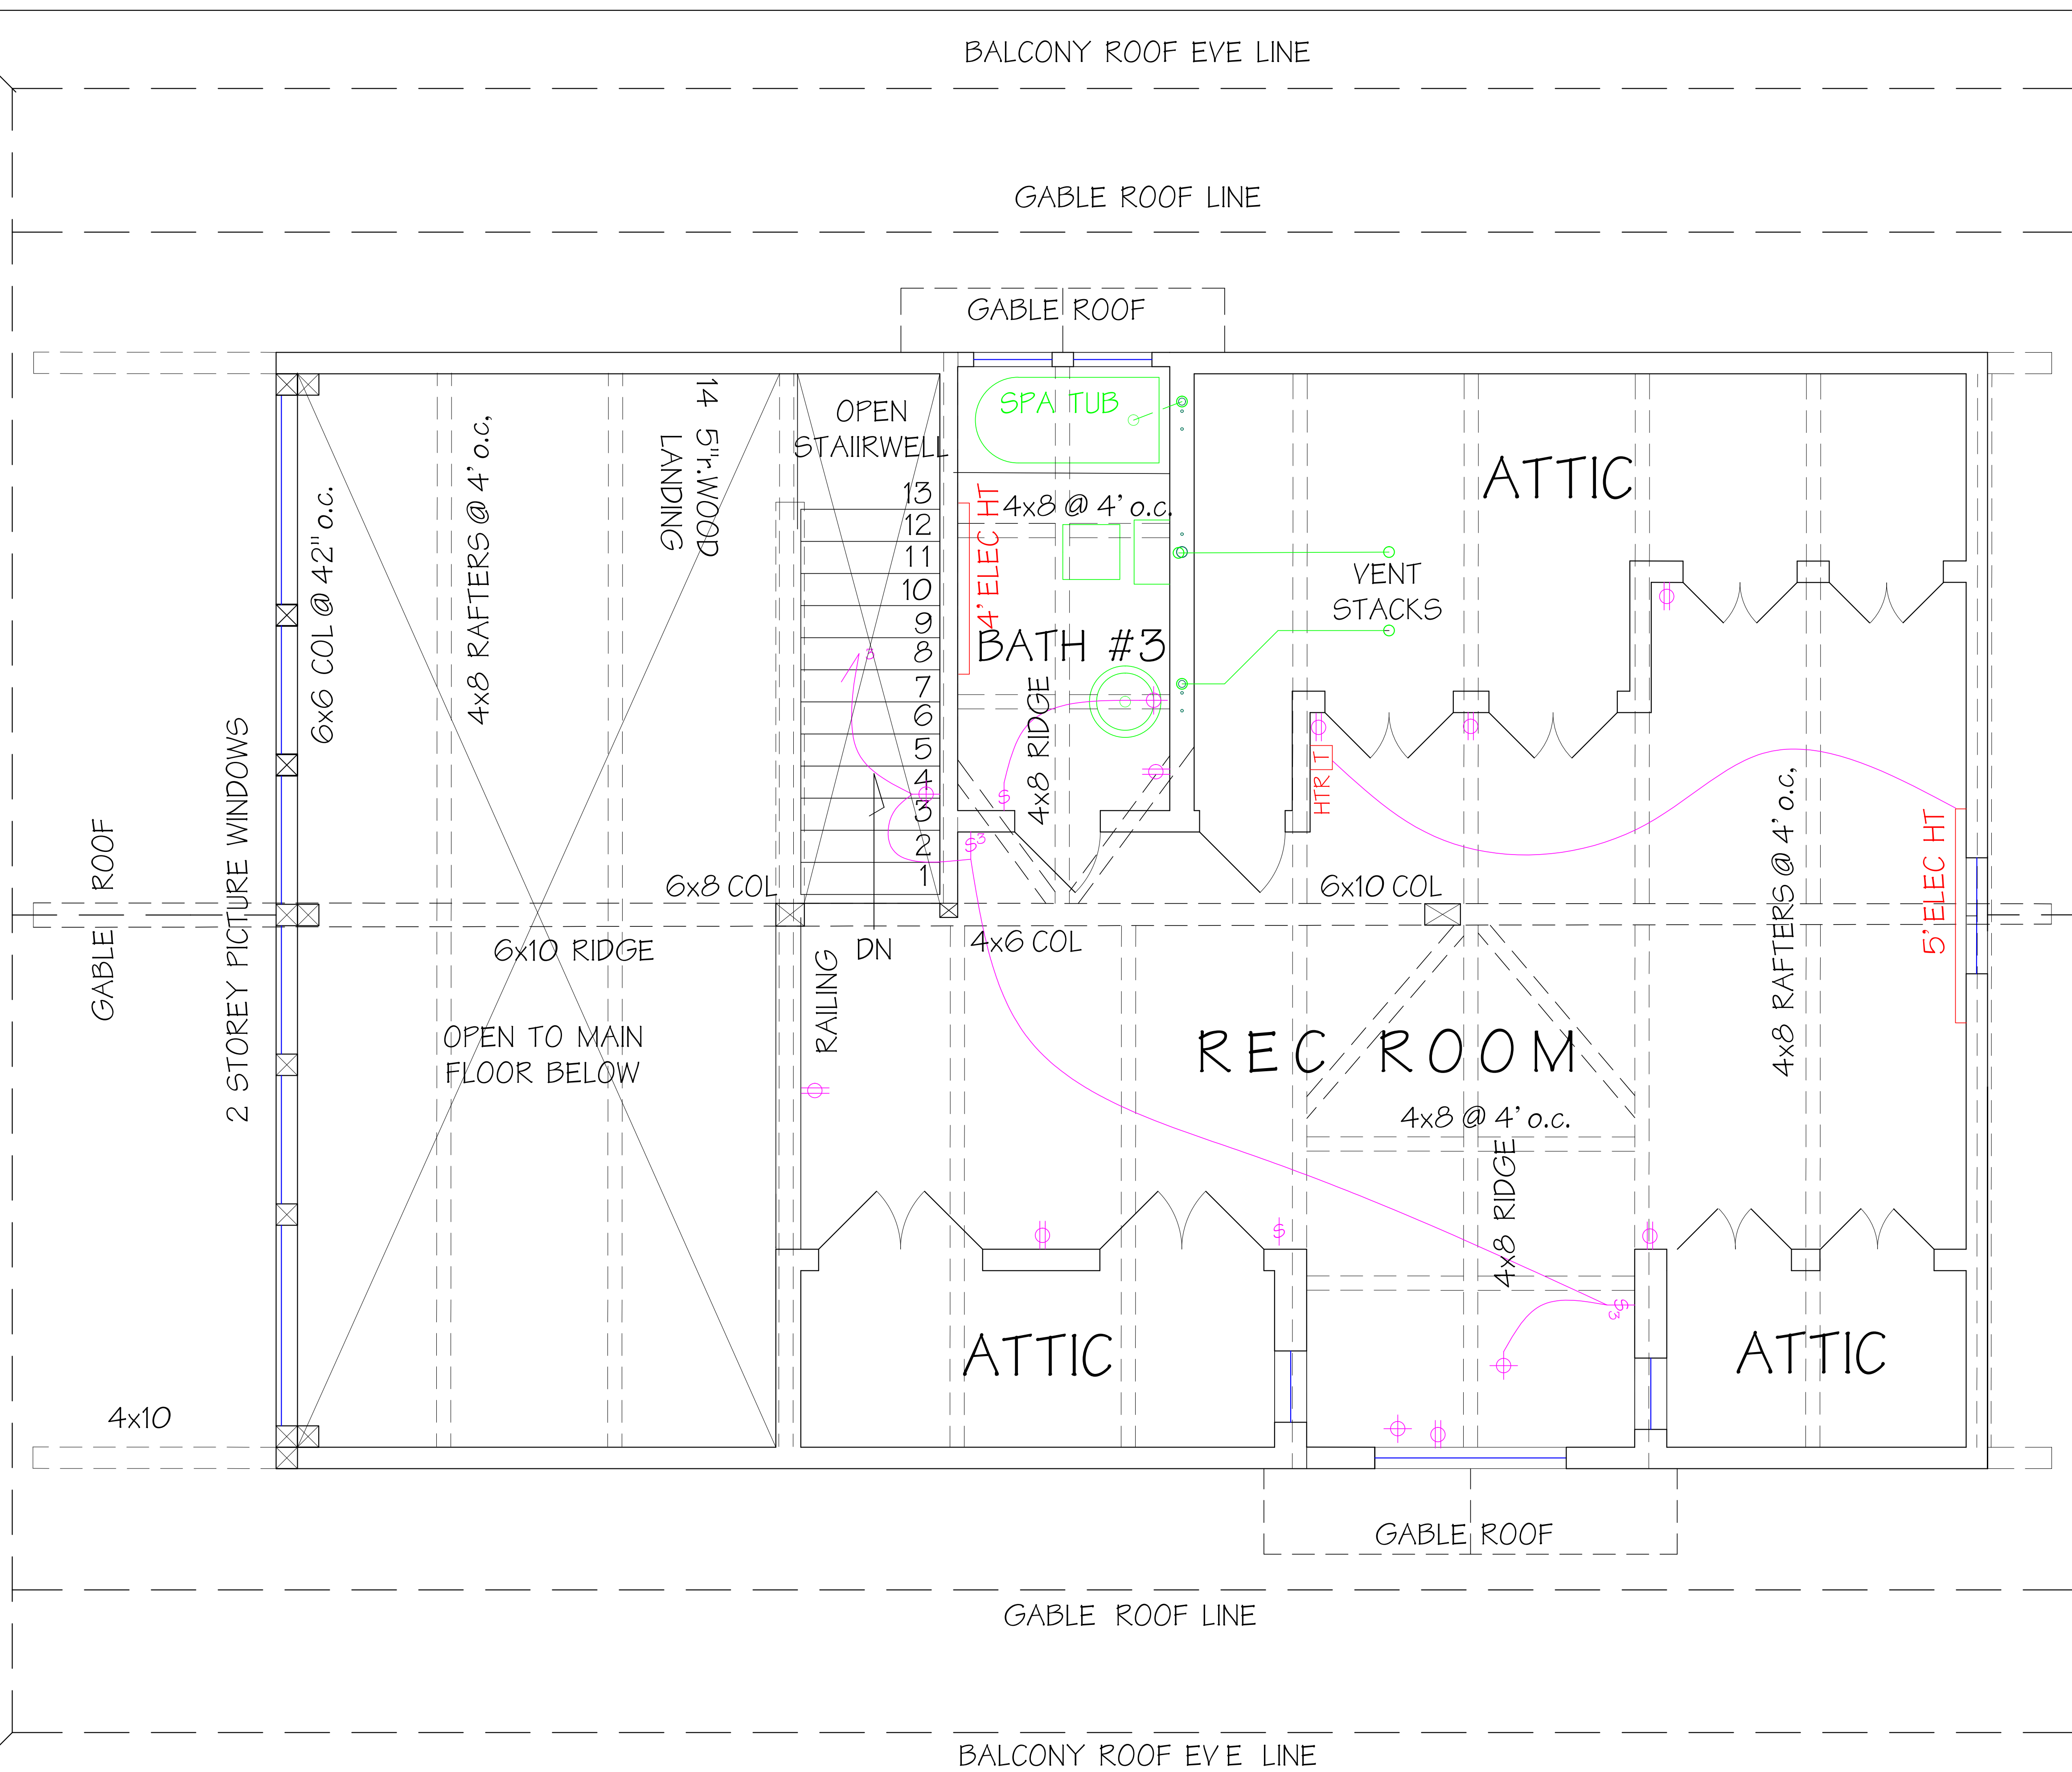

01/22/2013  
SCALE: 1/2" = 1'-0"  
6  
LOFT LEVEL  
AS-BLT PLAN  
COMM No 22312

LOG HOME REMODELING  
FOR  
PAT and CHERYL MINTO  
97 RUSH CREEK RD, BOISE, IDAHO

ARCHITECTURAL ENTERPRISES, LTD  
ARTHUR DENNIS STEVENS, AIA  
ARCHITECT  
1217 S. BROADWAY, SUITE 105-179, BOISE, IDAHO 83706  
PH: (208) 850-2579 email: archentltd@gmail.com  
© 2013 ArchEntltd