


BALCONY
BELOW

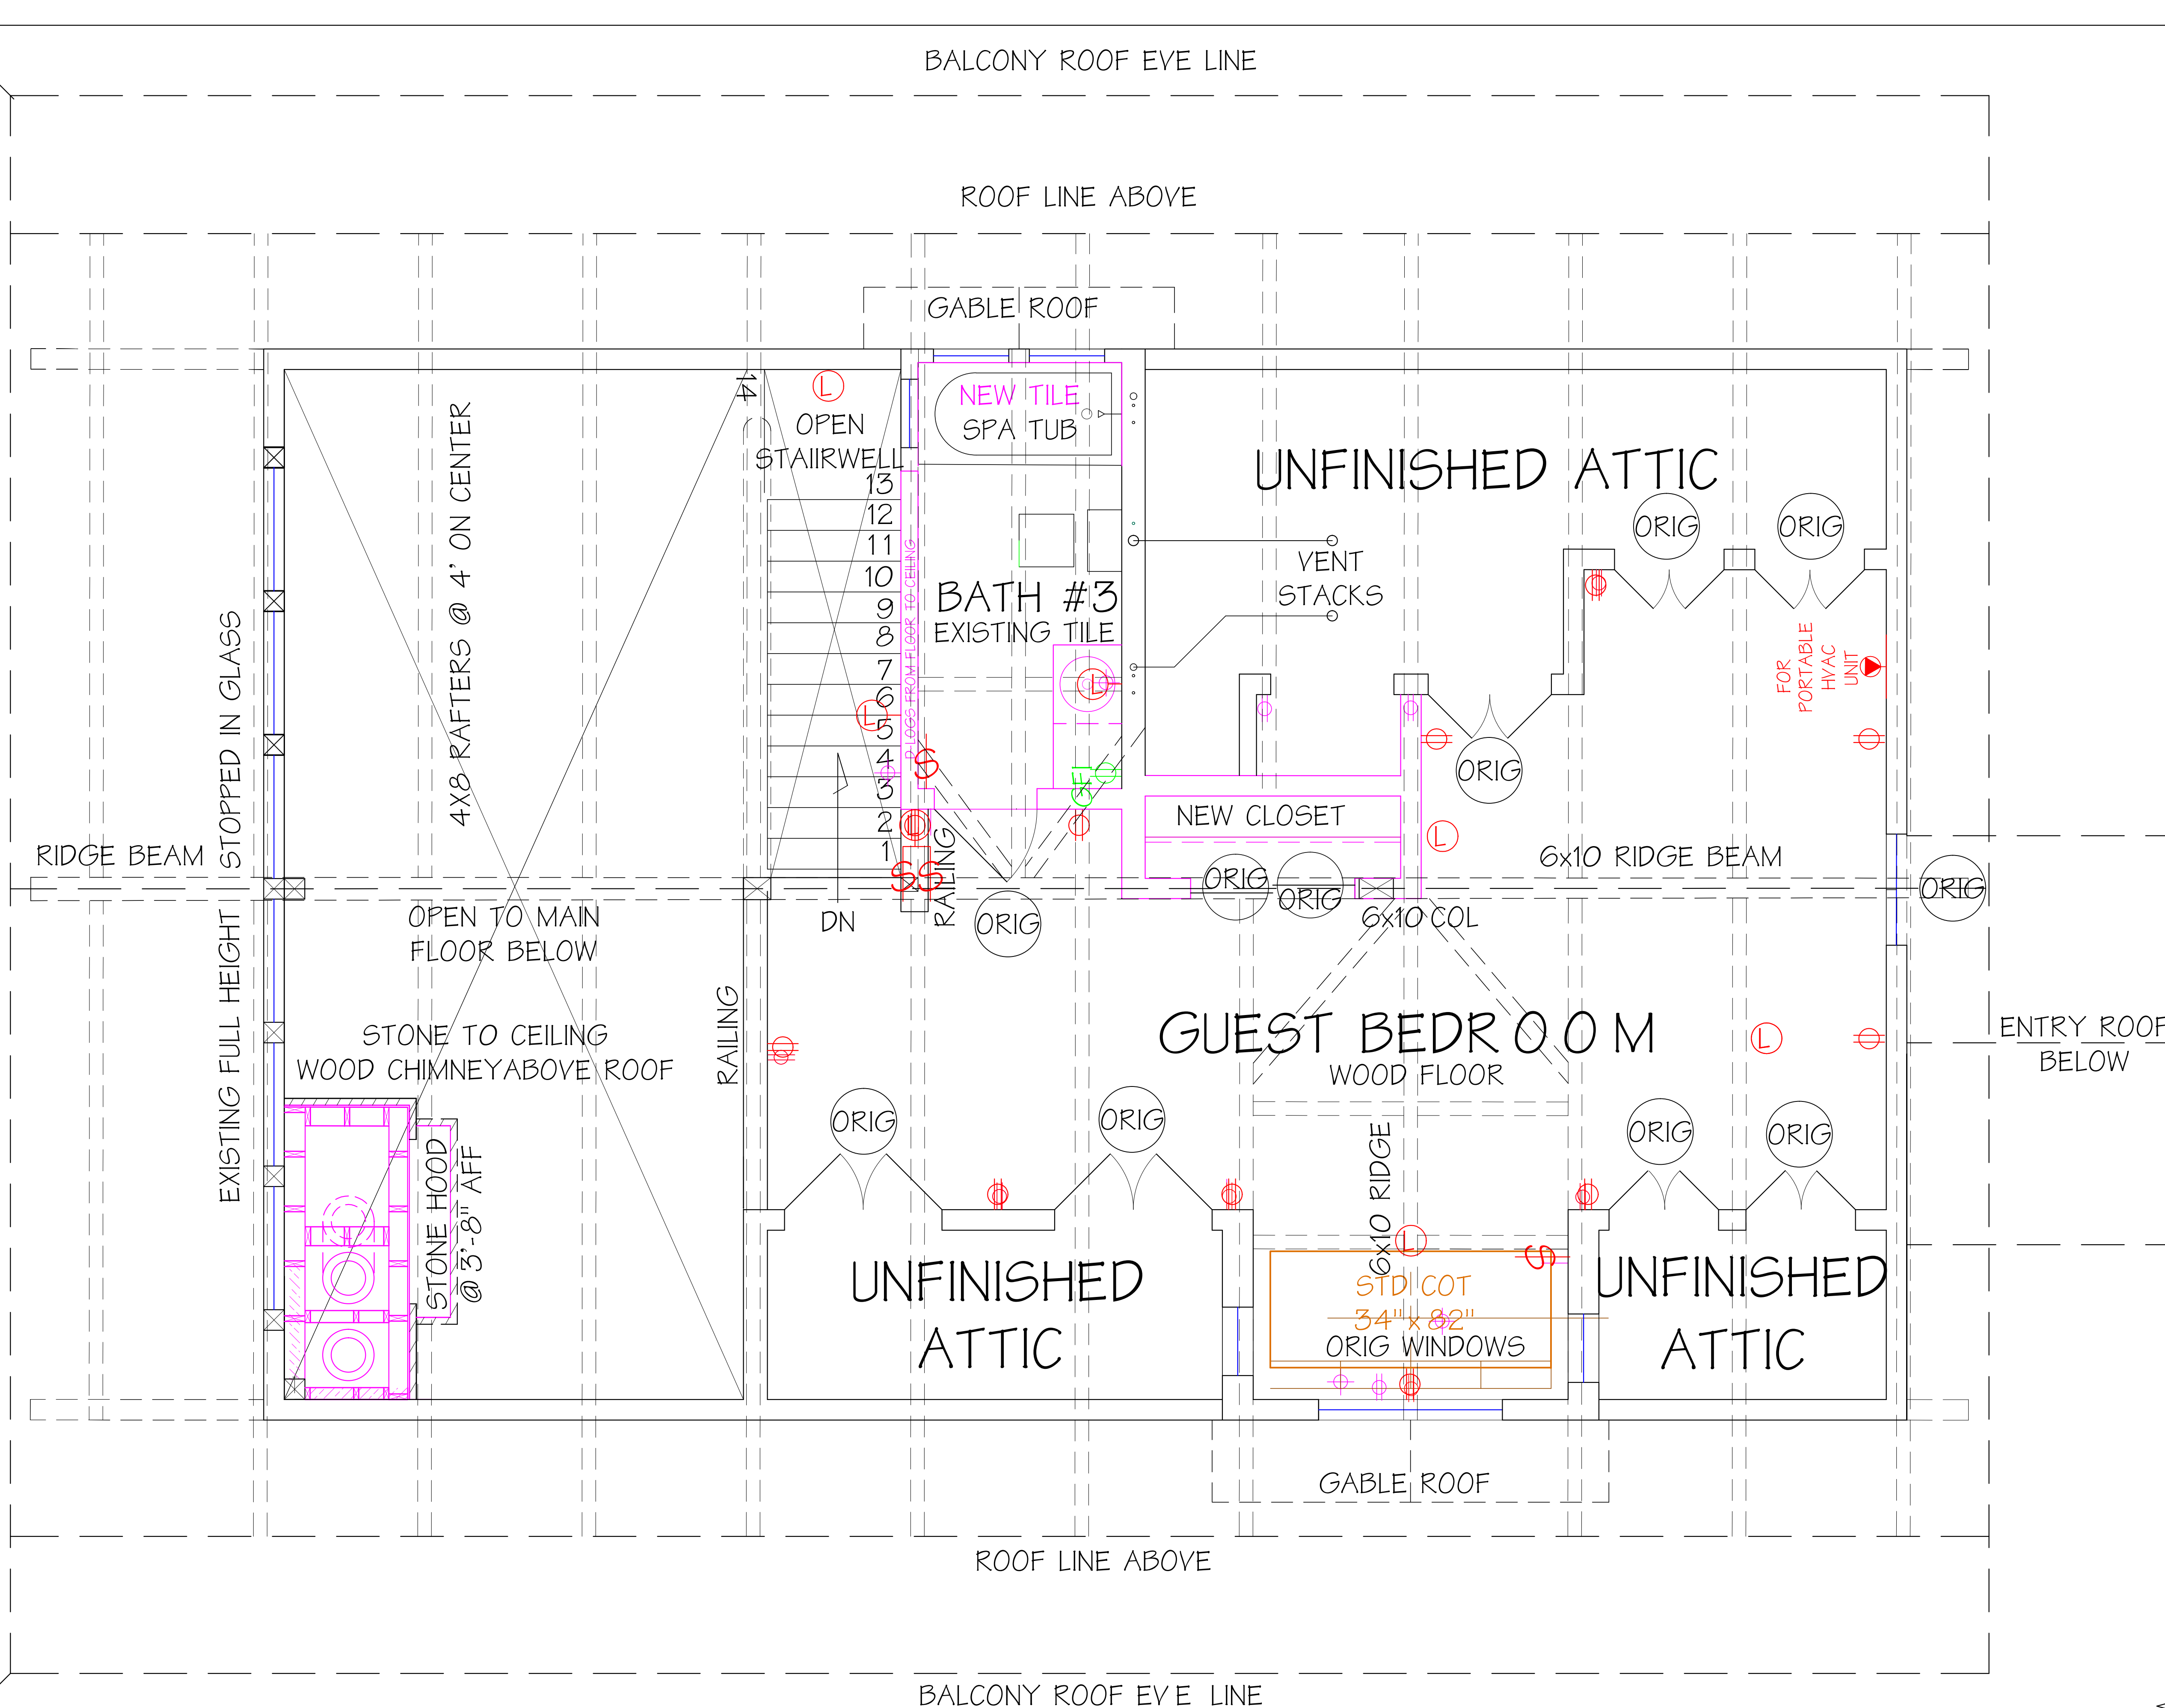

SCALE: 1/2" = 1'-0"

10/30/14

LOFT LEVEL
FINAL PLAN

COMM No 22312

LOG HOME REMODELING

FOR

PAT and CHERYL MINTO

97 RUSH CREEK RD, BOISE, IDAHO

ARCHITECTURAL ENTERPRISES, LTD

ARTHUR DENNIS STEVENS, AIA

ARCHITECT

1217 S. BROADWAY, SUITE 105-179, BOISE, IDAHO 83706

PH: (208) 850-2579 email: archentltd@gmail.com